MODELLED ON STRUCAD – THE 3–D STRUCTURAL STEEL DETAILING SOLUTION. | DO NOT SCALE – IF IN DOUBT ASK | A2

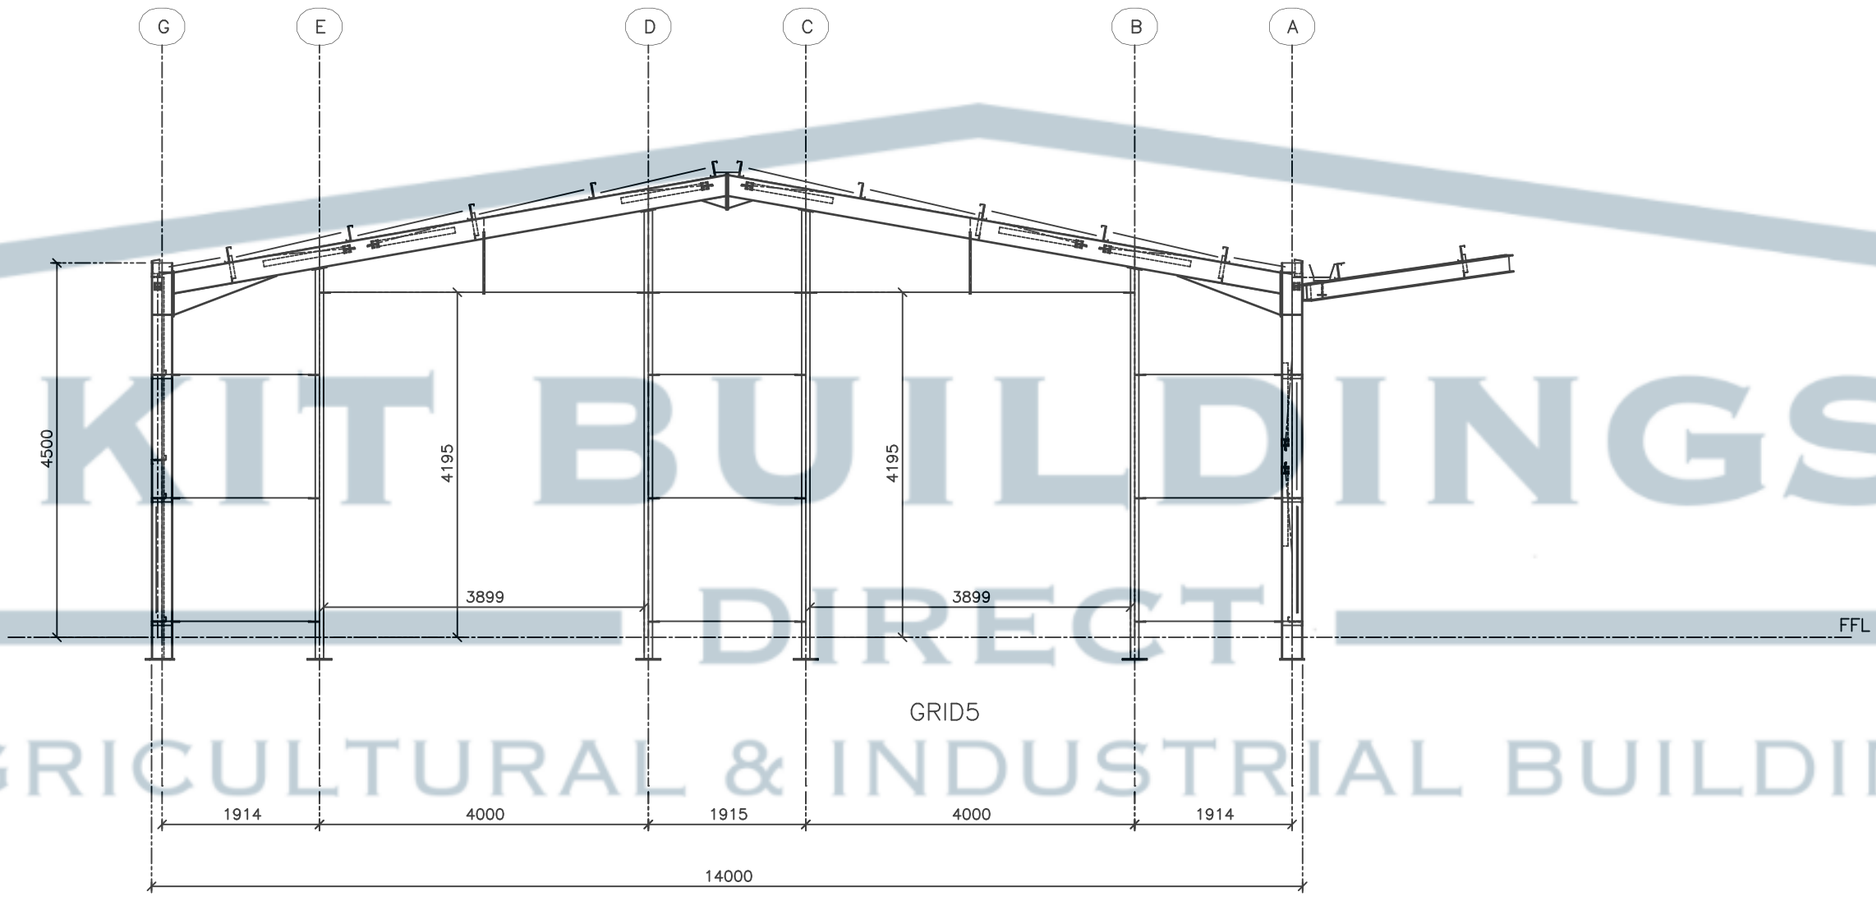

KIT BUILDINGS DIRECT
AGRICULTURAL & INDUSTRIAL BUILDINGS

STRUCAD

REV	BY	DATE	DETAILS

GENERAL NOTES:

CLIENT
290–291

PROJECT
ASHPHALT

TITLE
<>

DRAWN	KE	05/09/19
CHECKED		

KIT BUILDINGS DIRECT
Agricultural & Industrial Structures

Unit 16, Hilton Industrial Estate,
Sutton Lane, Hilton, Derby, DE65 5FE.
Tel:01283 735522 – Mob:07966 440 896
Fax:01283 735806
Email: concladltd@aol.com

SCALE	JOB No	DWG No.	REV
NTS	290–291	GRID5	